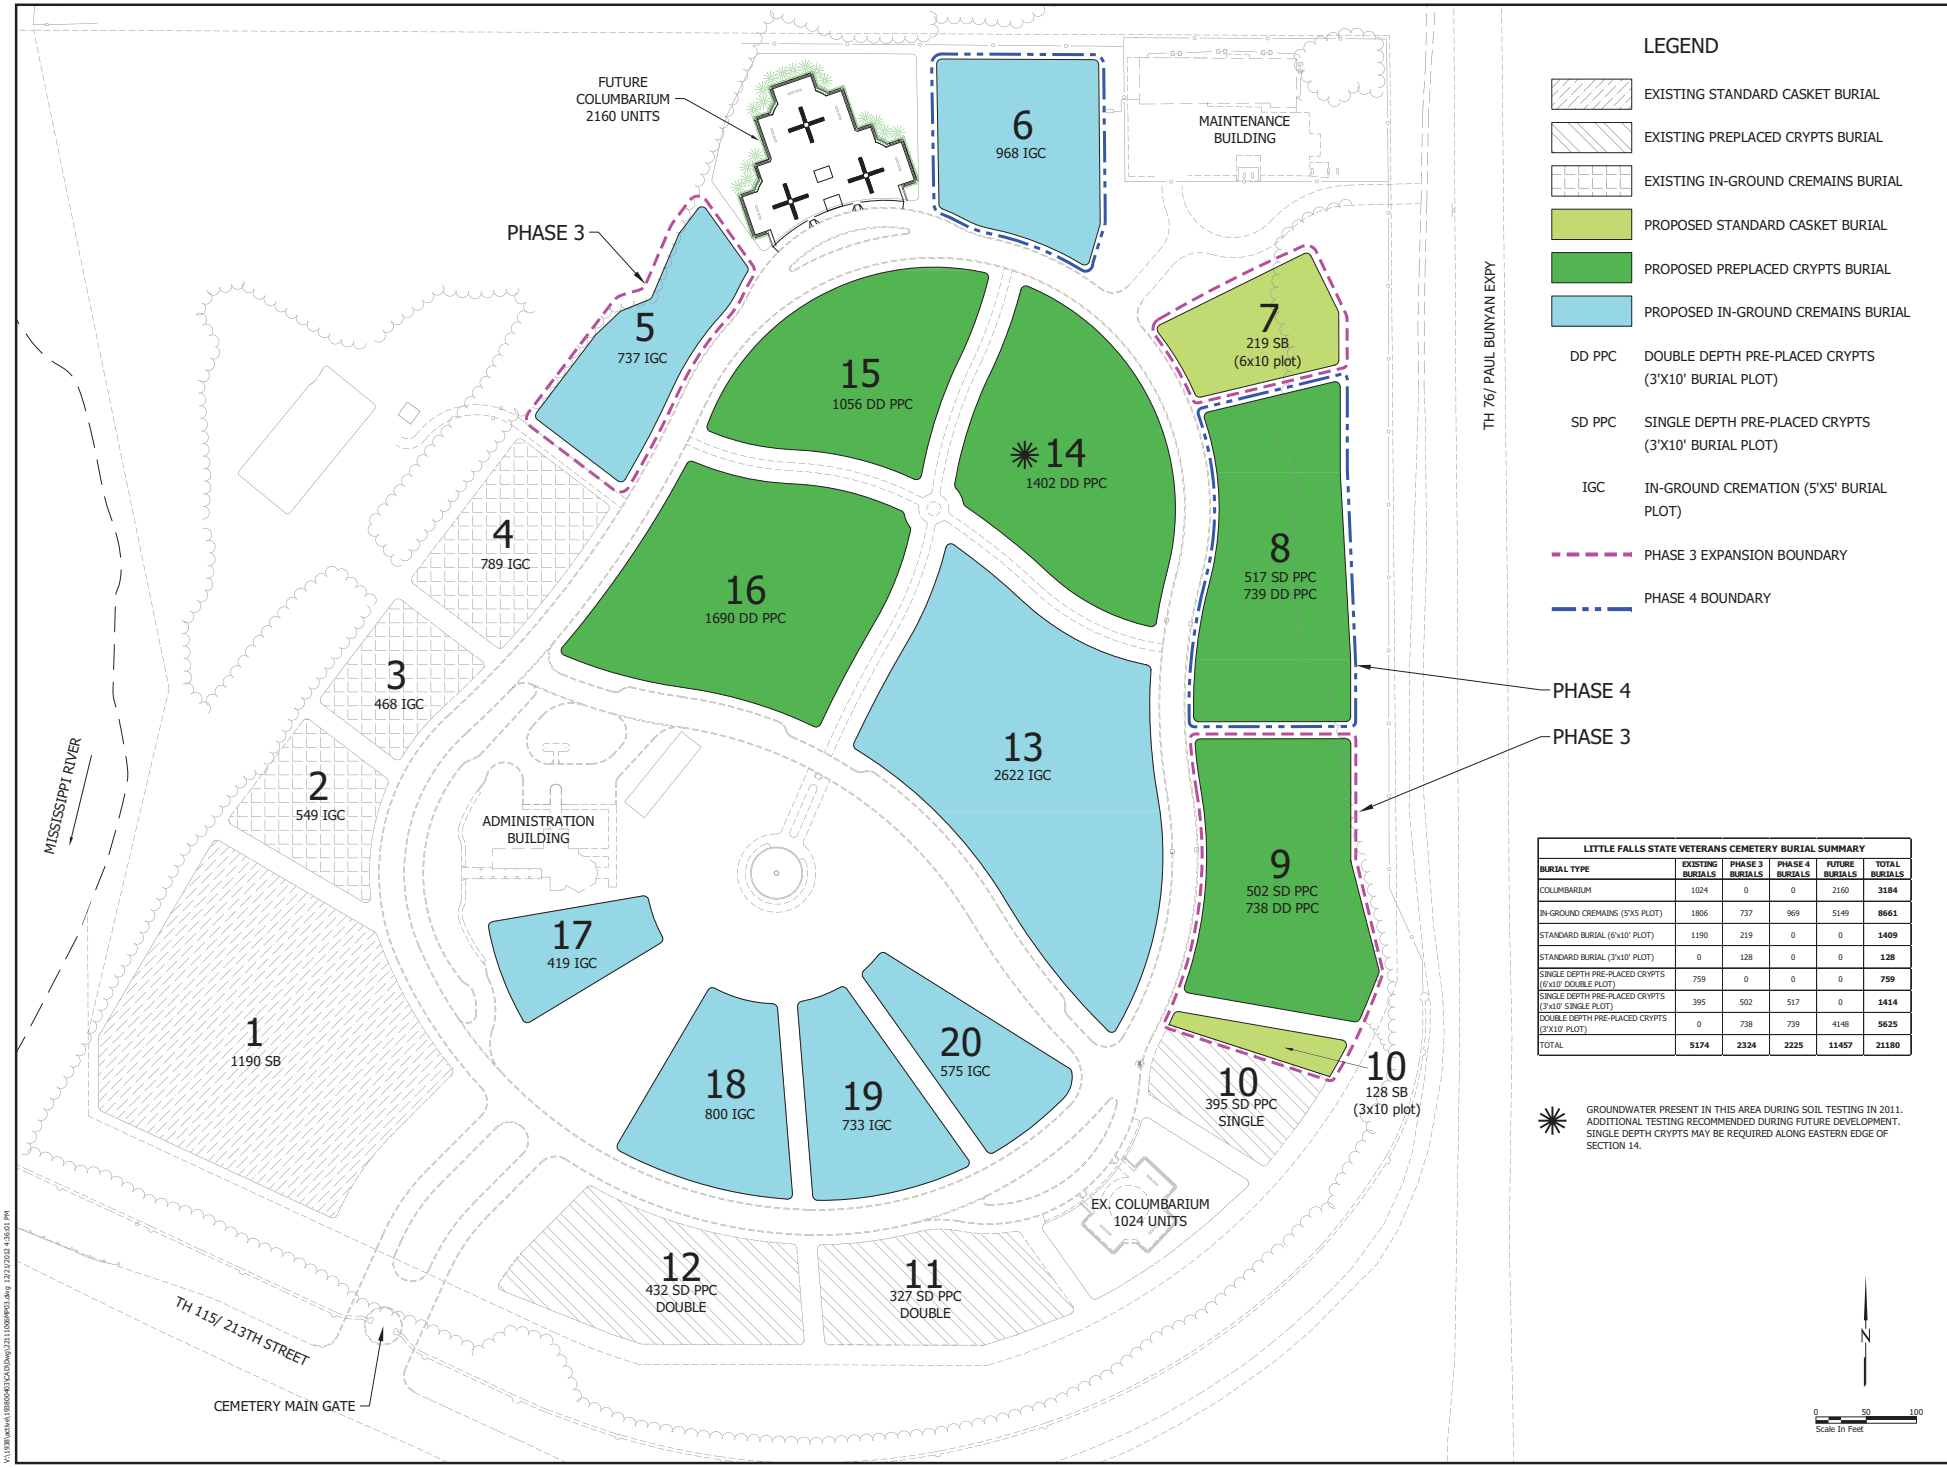

LEGEND

- EXISTING STANDARD CASKET BURIAL
- EXISTING PREPLACED CRYPTS BURIAL
- EXISTING IN-GROUND CREMAINS BURIAL
- PROPOSED STANDARD CASKET BURIAL
- PROPOSED PREPLACED CRYPTS BURIAL
- PROPOSED IN-GROUND CREMAINS BURIAL
- DD PPC — DOUBLE DEPTH PRE-PLACED CRYPTS (3'X10' BURIAL PLOT)
- SD PPC — SINGLE DEPTH PRE-PLACED CRYPTS (3'X10' BURIAL PLOT)
- IGC — IN-GROUND CREMATION (5'X5' BURIAL PLOT)
- PHASE 3 EXPANSION BOUNDARY
- PHASE 4 BOUNDARY

LITTLE FALLS STATE VETERANS CEMETERY BURIAL SUMMARY

BURIAL TYPE	EXISTING BURIALS	PHASE 3 BURIALS	PHASE 4 BURIALS	FUTURE BURIALS	TOTAL BURIALS
COLUMBARIUM	1024	0	0	2160	**3184**
IN-GROUND CREMAINS (5'X5 PLOT)	1806	737	969	5149	**8661**
STANDARD BURIAL (6'x10' PLOT)	1190	219	0	0	**1409**
STANDARD BURIAL (3'x10' PLOT)	0	128	0	0	**128**
SINGLE DEPTH PRE-PLACED CRYPTS (6'x10' DOUBLE PLOT)	759	0	0	0	**759**
SINGLE DEPTH PRE-PLACED CRYPTS (3'x10' SINGLE PLOT)	395	502	517	0	**1414**
DOUBLE DEPTH PRE-PLACED CRYPTS (3'X10' PLOT)	0	738	739	4148	**5625**
TOTAL	**5174**	**2324**	**2225**	**11457**	**21180**

✳ GROUNDWATER PRESENT IN THIS AREA DURING SOIL TESTING IN 2011. ADDITIONAL TESTING RECOMMENDED DURING FUTURE DEVELOPMENT. SINGLE DEPTH CRYPTS MAY BE REQUIRED ALONG EASTERN EDGE OF SECTION 14.

N

0 50 100
Scale In Feet

Stantec
2335 Highway 36 W
St. Paul, MN 55113
Ph: 651-636-4600
Fax: 651-636-1311
www.bonestroo.com
© BONESTROO 2011

I HEREBY CERTIFY THAT THIS PLAN, SPECIFICATION, OR REPORT WAS PREPARED BY ME OR UNDER MY DIRECT SUPERVISION AND THAT I AM A DULY LICENSED PROFESSIONAL ENGINEER UNDER THE LAWS OF THE STATE OF MINNESOTA
PRINT NAME: CHAD G. DAVIDSON
SIGNATURE:
DATE: 12/21/2012
LIC. NO. 44412

Aqua Engineering, Inc.
Water Resource Engineers
Phone: (763) 559-1500 Fax: (763) 559-1700

MINNESOTA DEPARTMENT OF VETERANS AFFAIRS
LITTLE FALLS STATE VETERANS CEMETERY
MASTER PLAN
BURIAL PROGRAM

NO.	REVISION	DATE

SURVEY
DRAWN CGD
DESIGNED CGD
APPROVED WC
PROJ. NO. 22111006

SHEET NUMBER
MP-3

V:\1539\Active\22111006\CAD\Dwg\22111006MP03.dwg 12/21/2012 4:36:01 PM